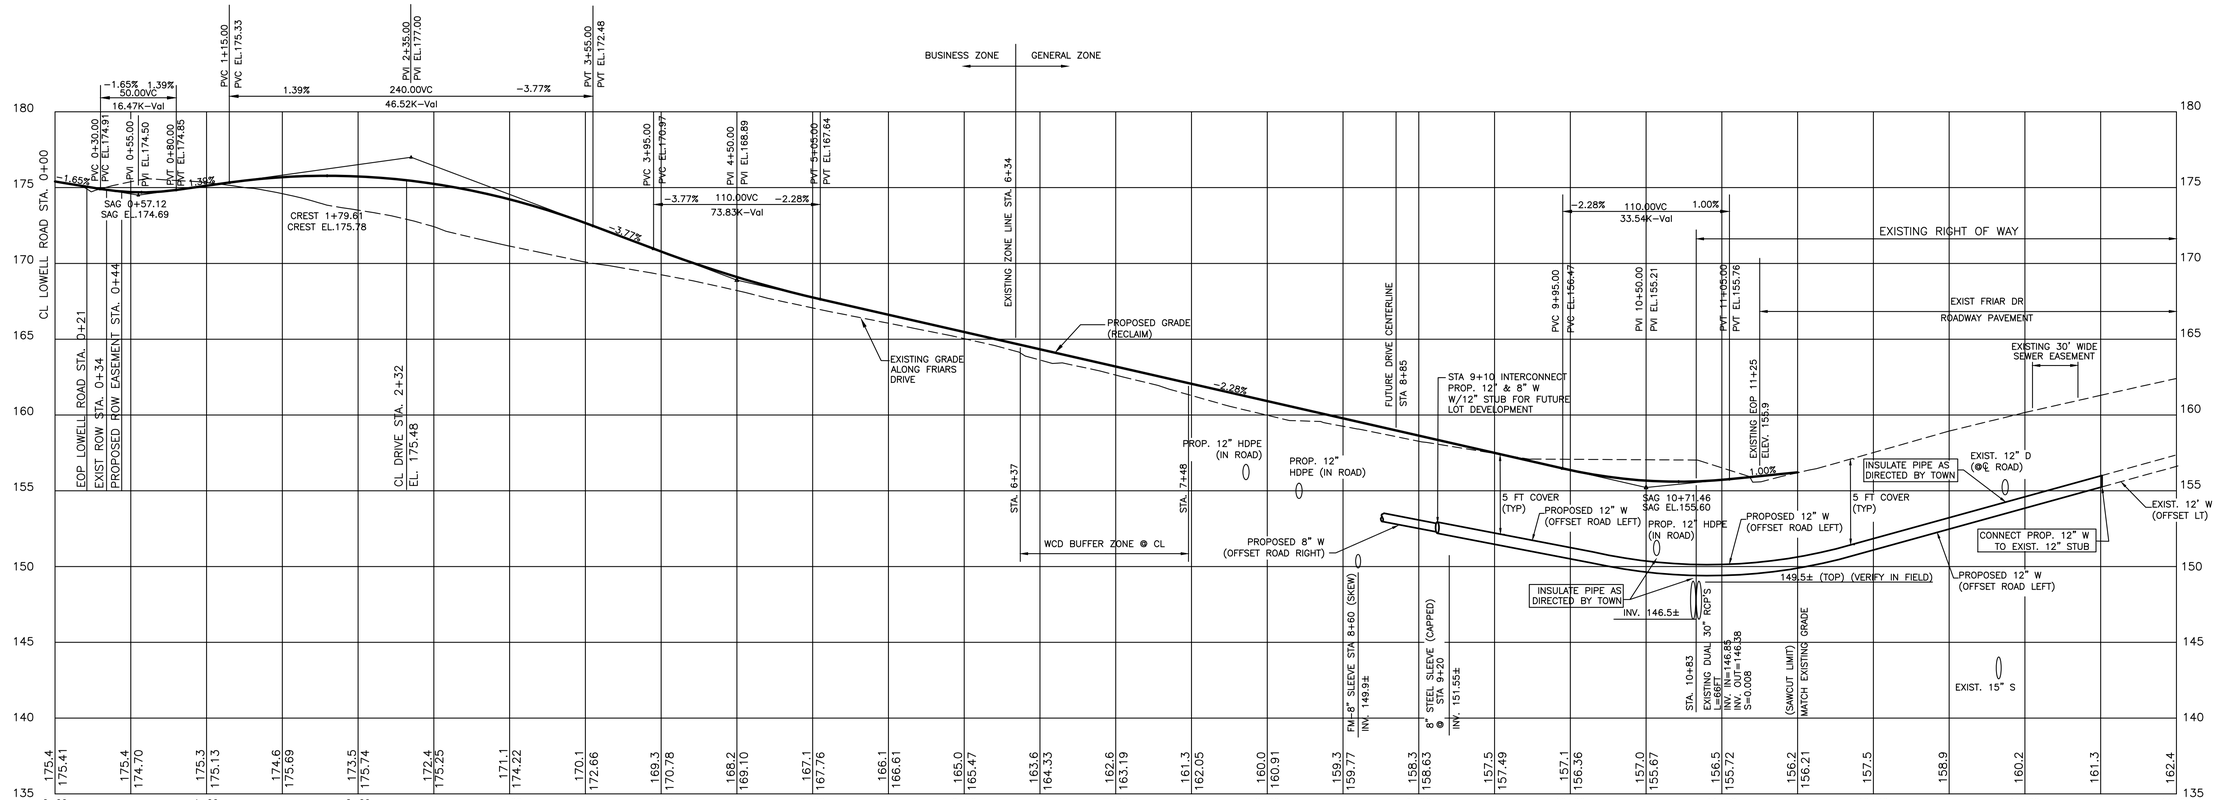

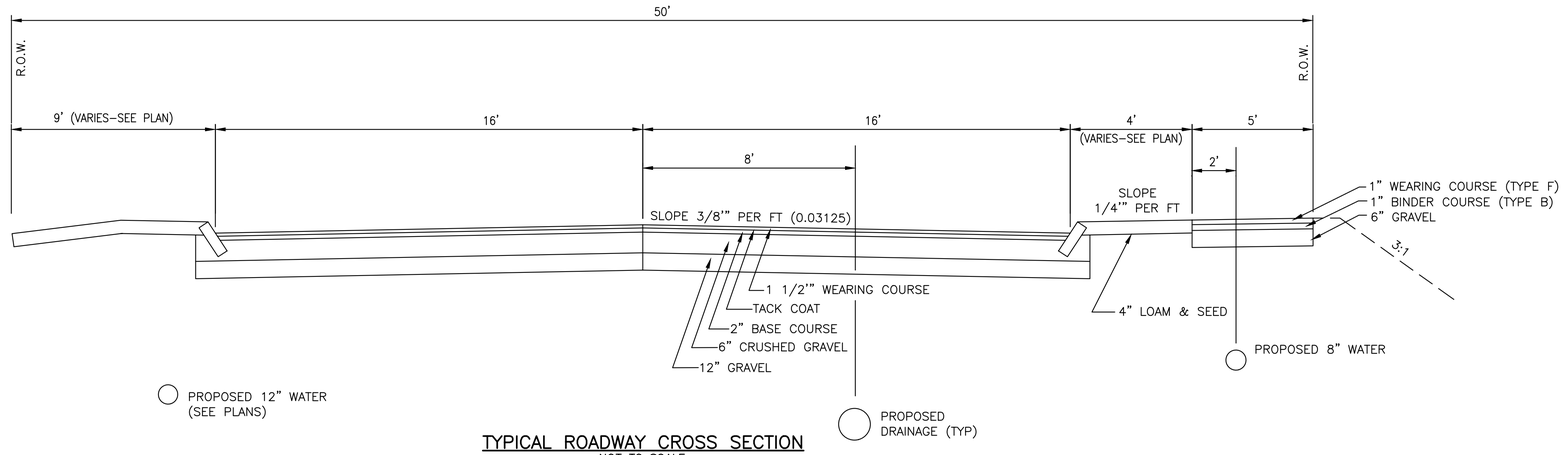

TYPICAL ROADWAY CROSS SECTION
NOT TO SCALE

The Dubay Group, Inc.
136 Harvey Rd. Bldg B101
Londonderry, NH 03053
603-458-6462

Engineers
Planners
Surveyors
TheDubayGroup.com

1 INCH = 50 FEET HORIZ.
1 INCH = 5 FEET VERT.

STATE OF NEW HAMPSHIRE
KARL R. DUBAY
No. 9006
LICENSED
PROFESSIONAL ENGINEER

REVISIONS:

REV:	DATE:	COMMENT:	BY:
1	1/04/21	MISC. REVS.	JJG
2	1/14/21	MISC. REVS.	JJG
3	1/20/21	MISC. REVS.	JJG
4	1/21/21	MISC. REVS	JJG

DRAWN BY: SJK
CHECKED BY: KRD
DATE: OCT. 8, 2019
SCALE: 1"=50'H, 5'V
FILE: 475–ROADPROFILE
DEED REF:

PROJECT:
FRIARS DRIVE
MAP 209 LOT 1
161 LOWELL ROAD
HUDSON, NH

PREPARED FOR

CASTAGNA
CONSULTING GROUP
ABENAQUI MEADOWS
13 BUCKSKIN LANE
NORTH HAMPTON, NH 03862
PHONE 603–625–1912
CELL 603–540–7106
Michael@CastagnaConsultingGroup.com

OWNER
5 WAY REALTY TRUST
PETER HORNE, TRUSTEE
PO BOX 1435
N. HAMPTON, NH 03862

SHEET TITLE:
ROAD RECONSTRUCTION PROFILE & TYPICAL SECTION

PROJECT #475 SHEET 2 of 2

N:\=PROJECTS\475-Five Way Realty, Hudson\DWG\CURRENT\475-ROADPROFILE.dwg